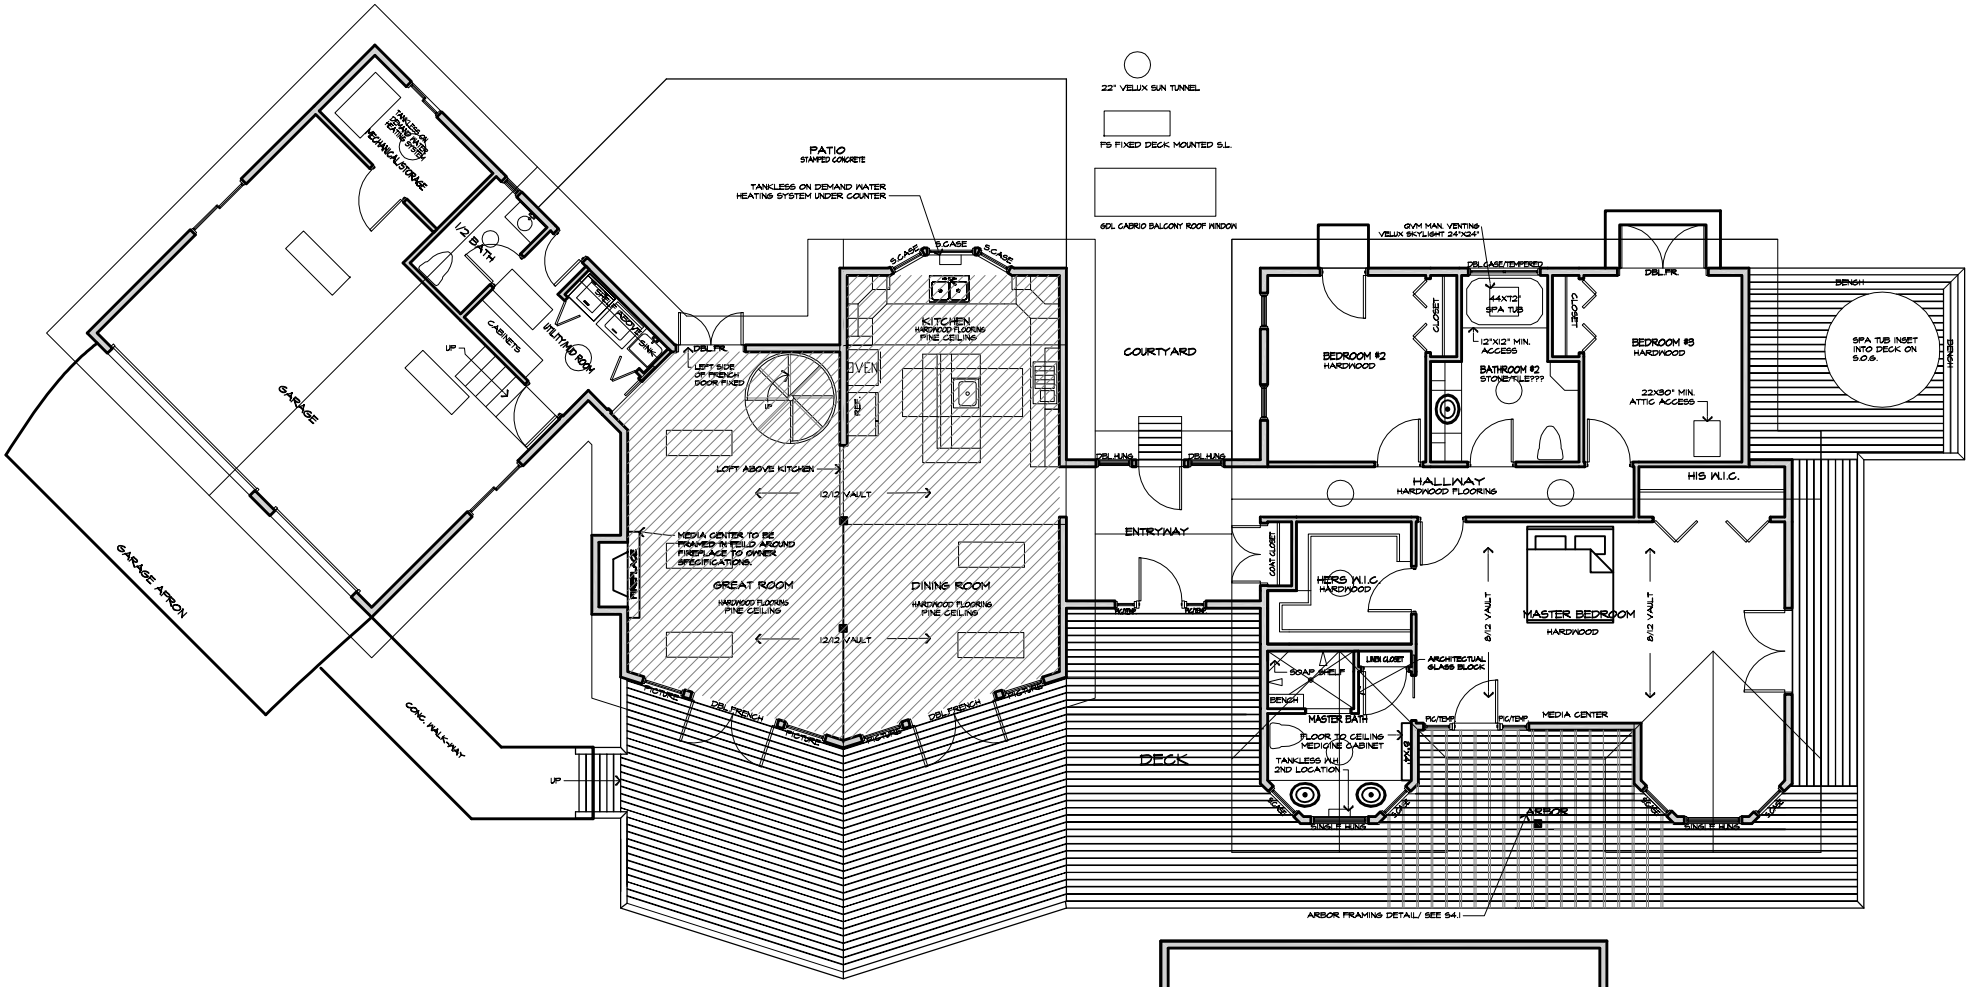

1 MAIN FLOOR PLAN
1/4" = 1'-0"

2 BASEMENT BELOW GREAT ROOM
1/4" = 1'-0"